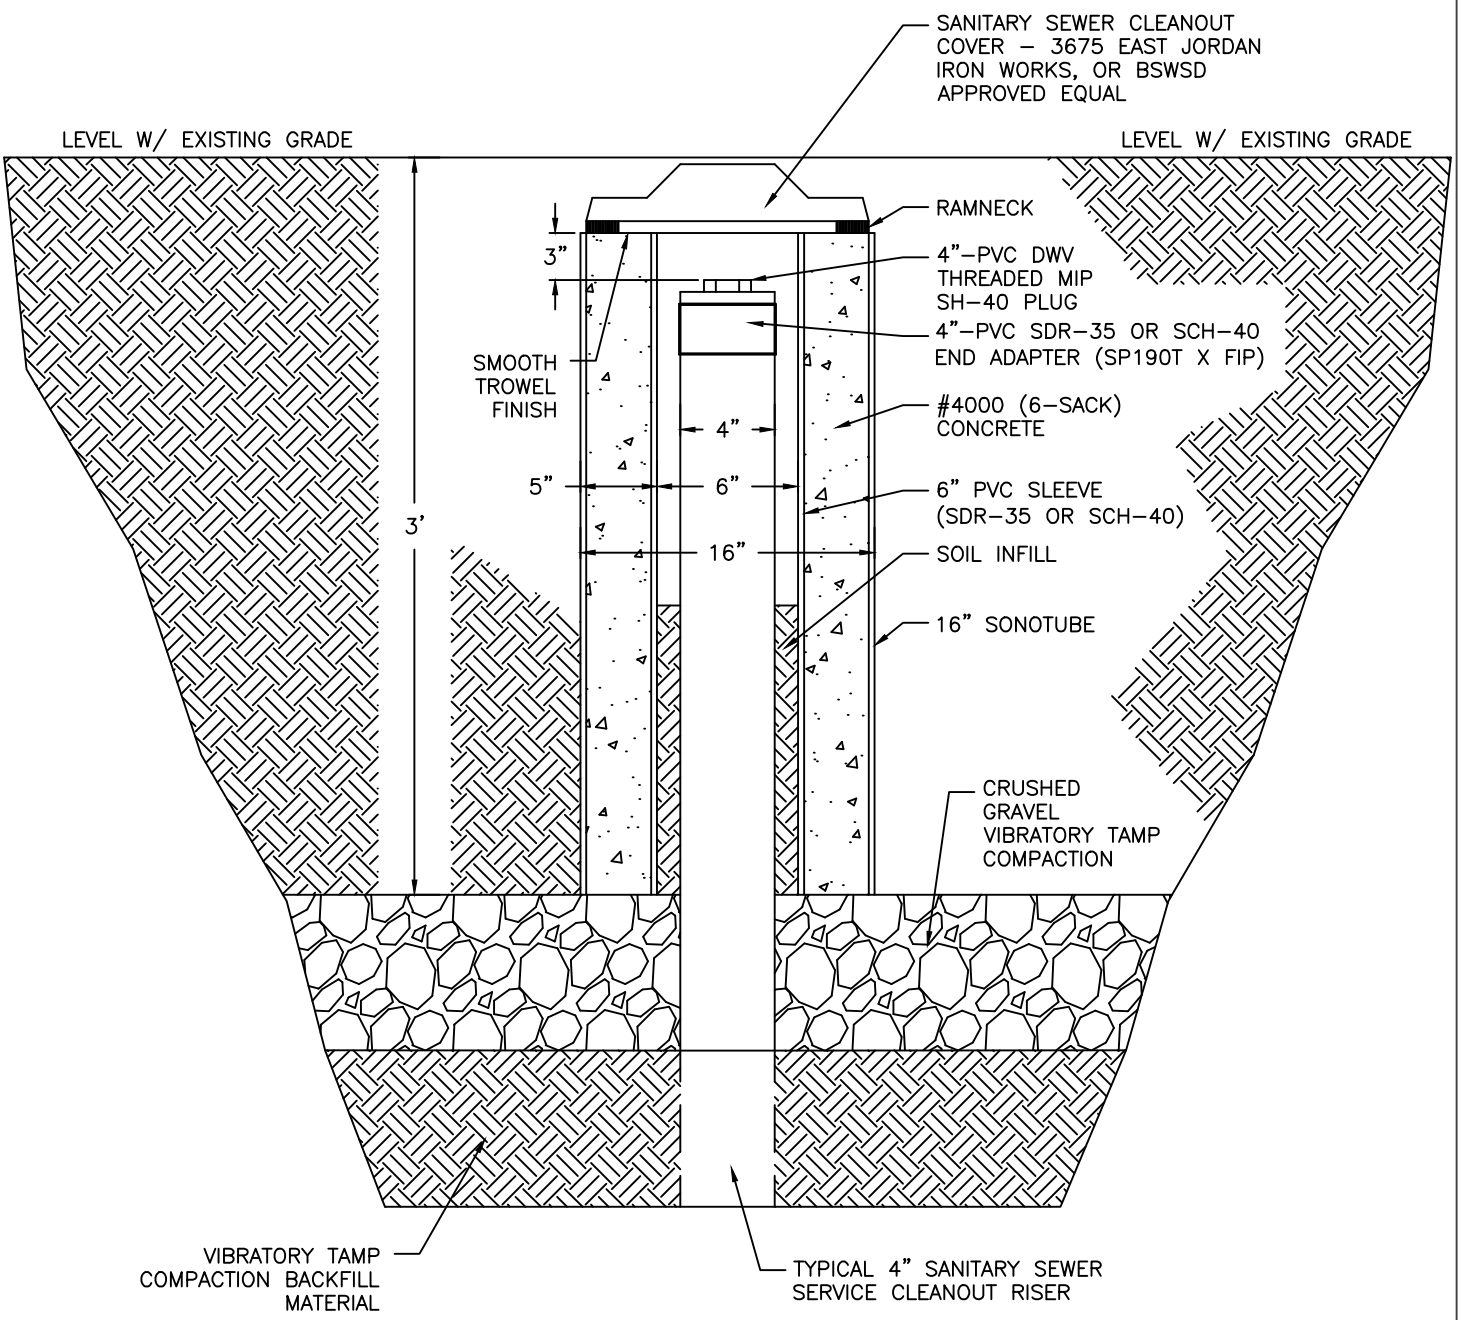

DETAIL NO.:	BIG SKY WSD 363 STANDARD DRAWING	SCALE:	PROTECTIVE BARRIER SLEEVE & COVER FOR SANITARY SEWER SERVICE CLEANOUT	DATE: JUNE 2010
BSWSD: 27-13		NONE		LAST REVISION: JUNE 7, 2010
				CROSS REFERENCE WITH: N/A

PROTECTIVE BARRIER SLEEVE & COVER SANITARY SEWER CLEANOUT BSWSD: 27-13